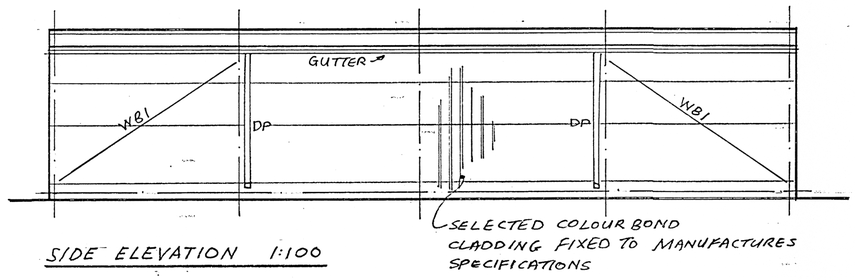

SIDE ELEVATION 1:100

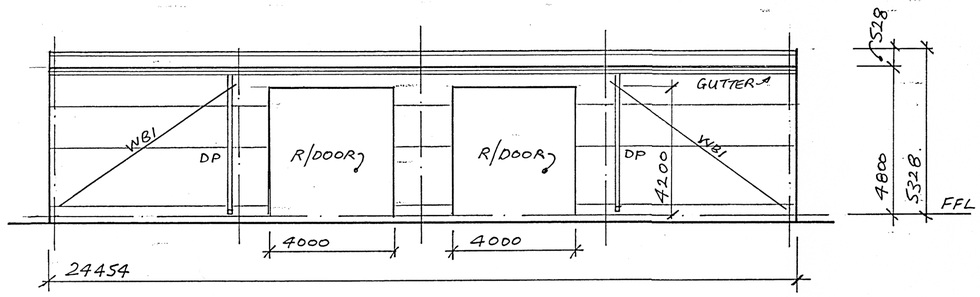

SIDE ELEVATION 1:100

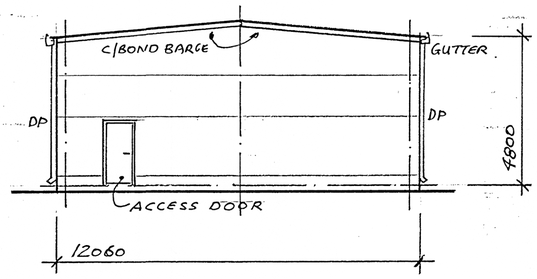

END ELEVATION 1:100

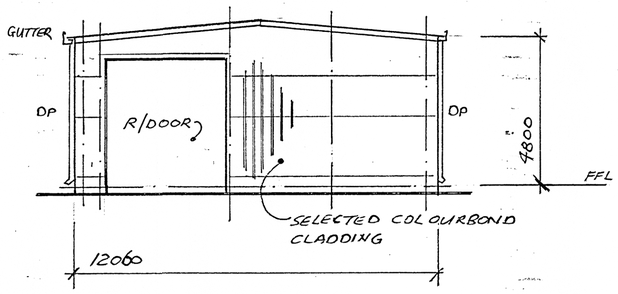

END ELEVATION 1:100

STRUCTURAL DETAILS.

B1- 200UB18 C1 - 200UB18.
B2, C2 150 PFC
B3 - 60.3 O/D 3.2mm PIPE BRACE (2 M16 BOLTS END)
RB1- 65x65x8L 2 M16 BOLTS EACHEND INTO 8mm PL'S WELDED TO B1 & B2.
WB1- C150 1.5 4 M12 BOLTS INTO 6mm PL @ COLUMNS. TEK SCREW TO WALL GIRTS.
C1- FOOTINGS 800 x 800 x 400 MASS CONCRETE
C2- FOOTINGS 600 x 600 x 400 MASS CONCRETE.
C2-B2 10mm CLEATS 2 M16 BOLTS PER CONNECTION.
BASE PL'S 250 x 250 x 12mm PL 4 M16 BOLTS IN CAGE @ 200 C/C'S.

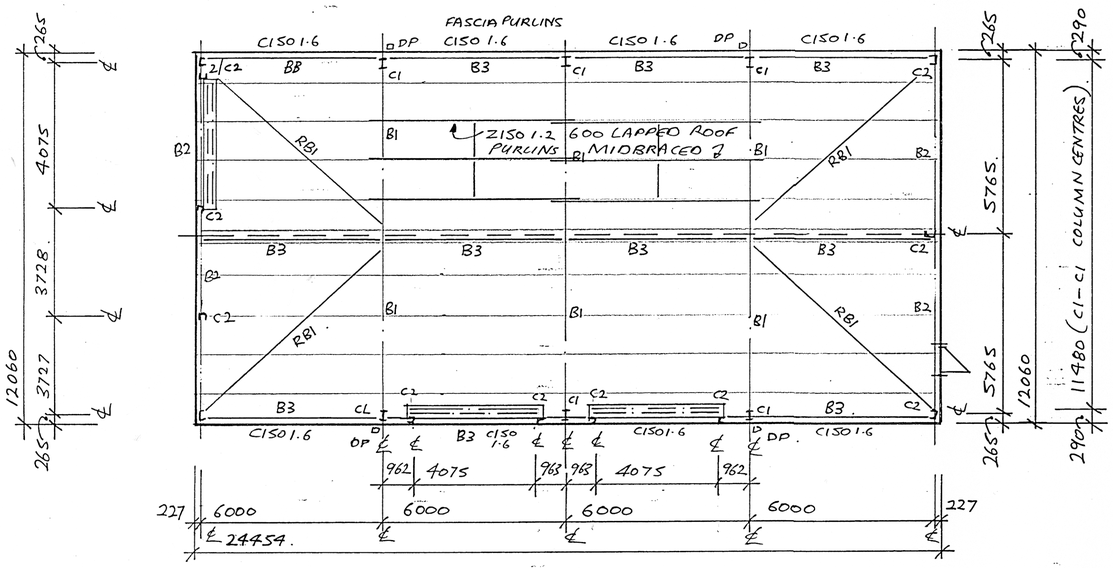

FLOOR PLAN
SCALE 1:100

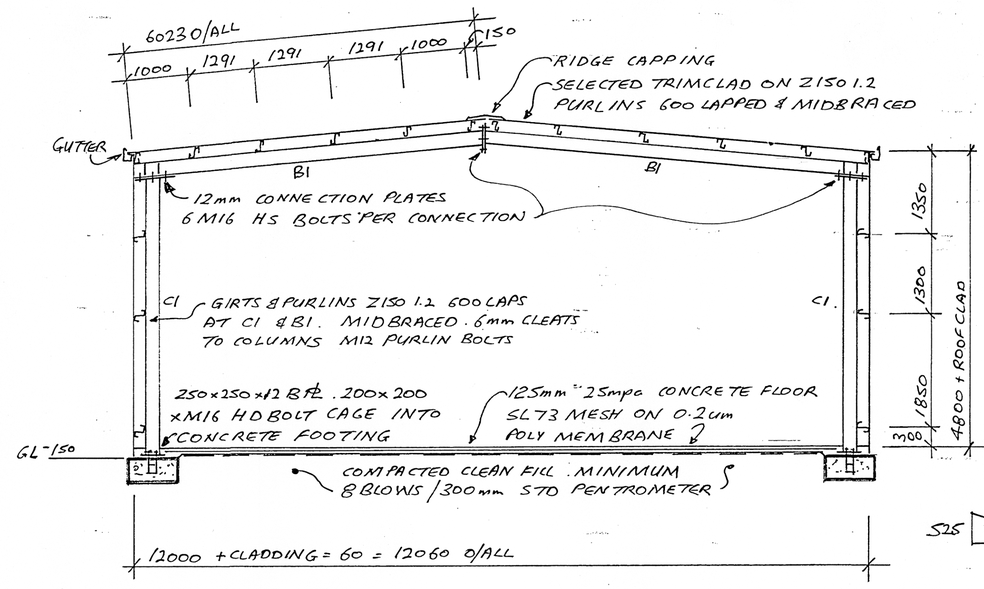

MAIN FRAME CROSS SECTION
SCALE 1:50.

DESIGN CHECKED: John Taplin
DIP. STRUCT. ENG.
DIP. MECH. ENG.
CERT. PRAC. ENG.
Ph: 9362-4841 12/09/14

No	REVISION

DETAILS.	DRAWN: P. DOWNEY
PROPOSED SHED FOR DAVID DEL SIMONE LOT. 502 URCH ROAD ROLEYSTONE.	SCALE: 1:100 1:50
	DATE: 10/AUG/2014
	SHEET: 1 OF 1.